


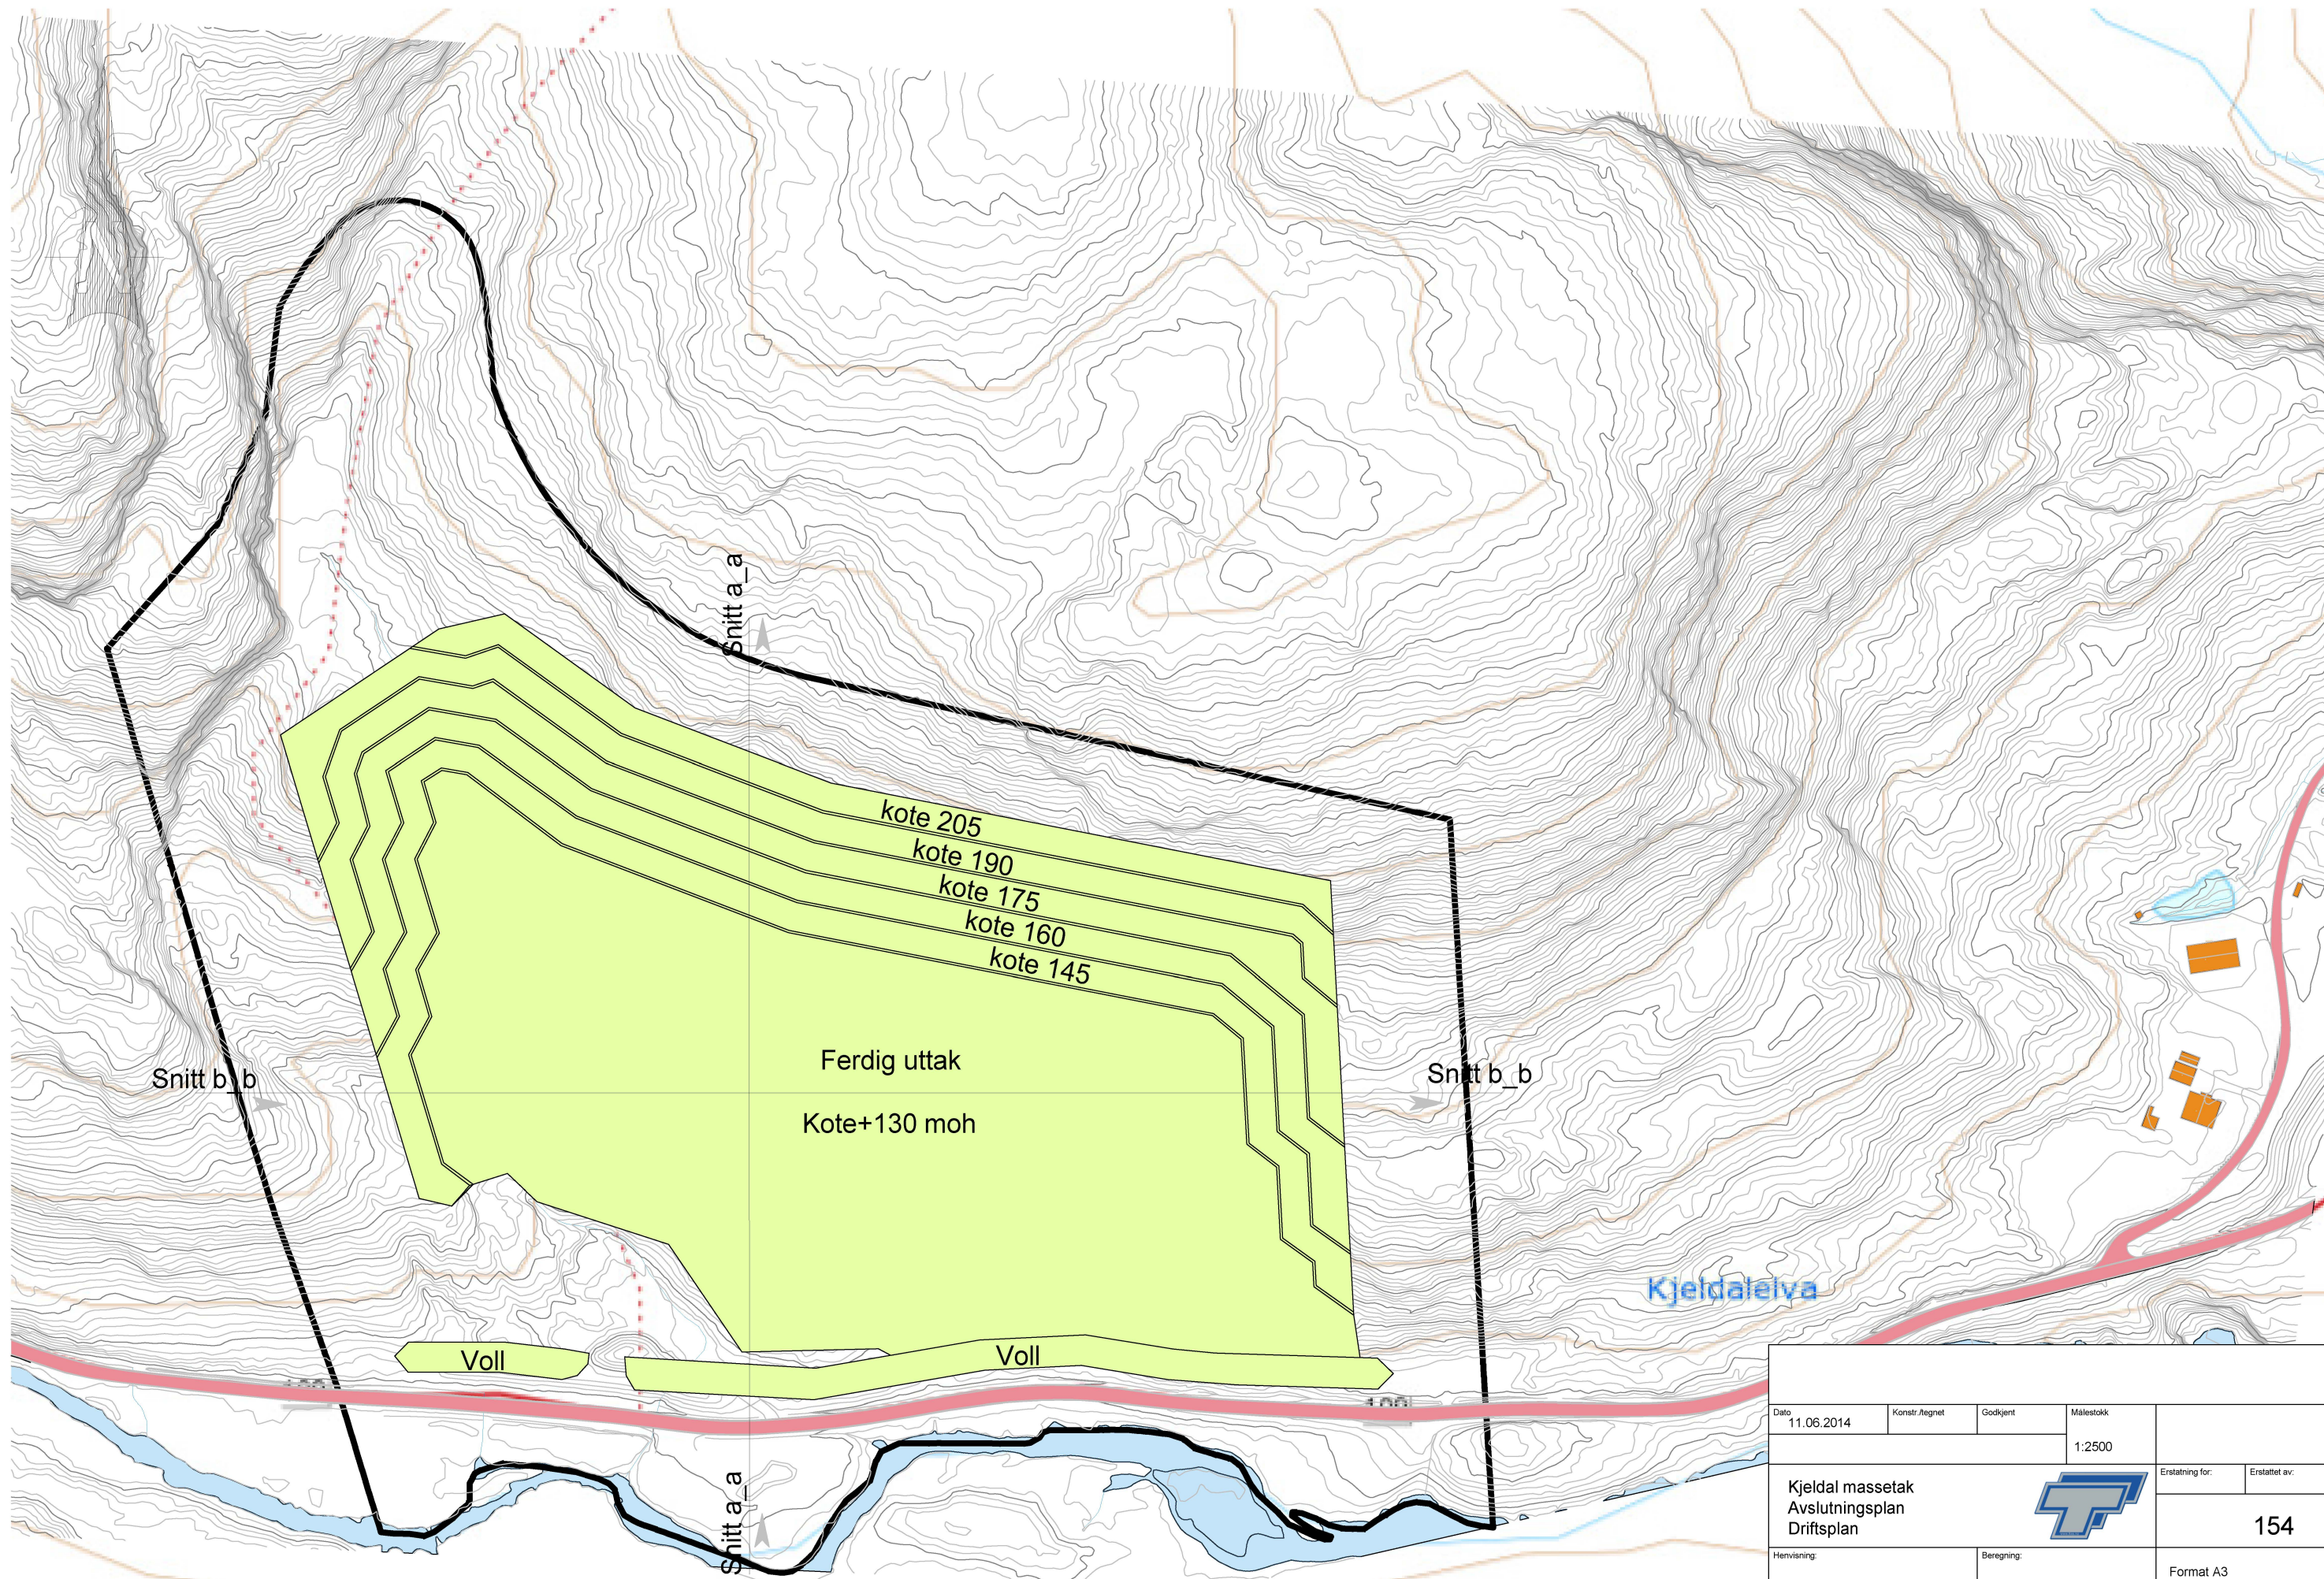

Dato: 11.06.2014		Konstr./regnet	Godkjent	Målestokk	
				1:2500	
Kjeldal massetak Avslutningsplan Driftsplan			Erstatning for:		Erstattet av:
			154		
Henvising:		Beregning:		Format A3	