


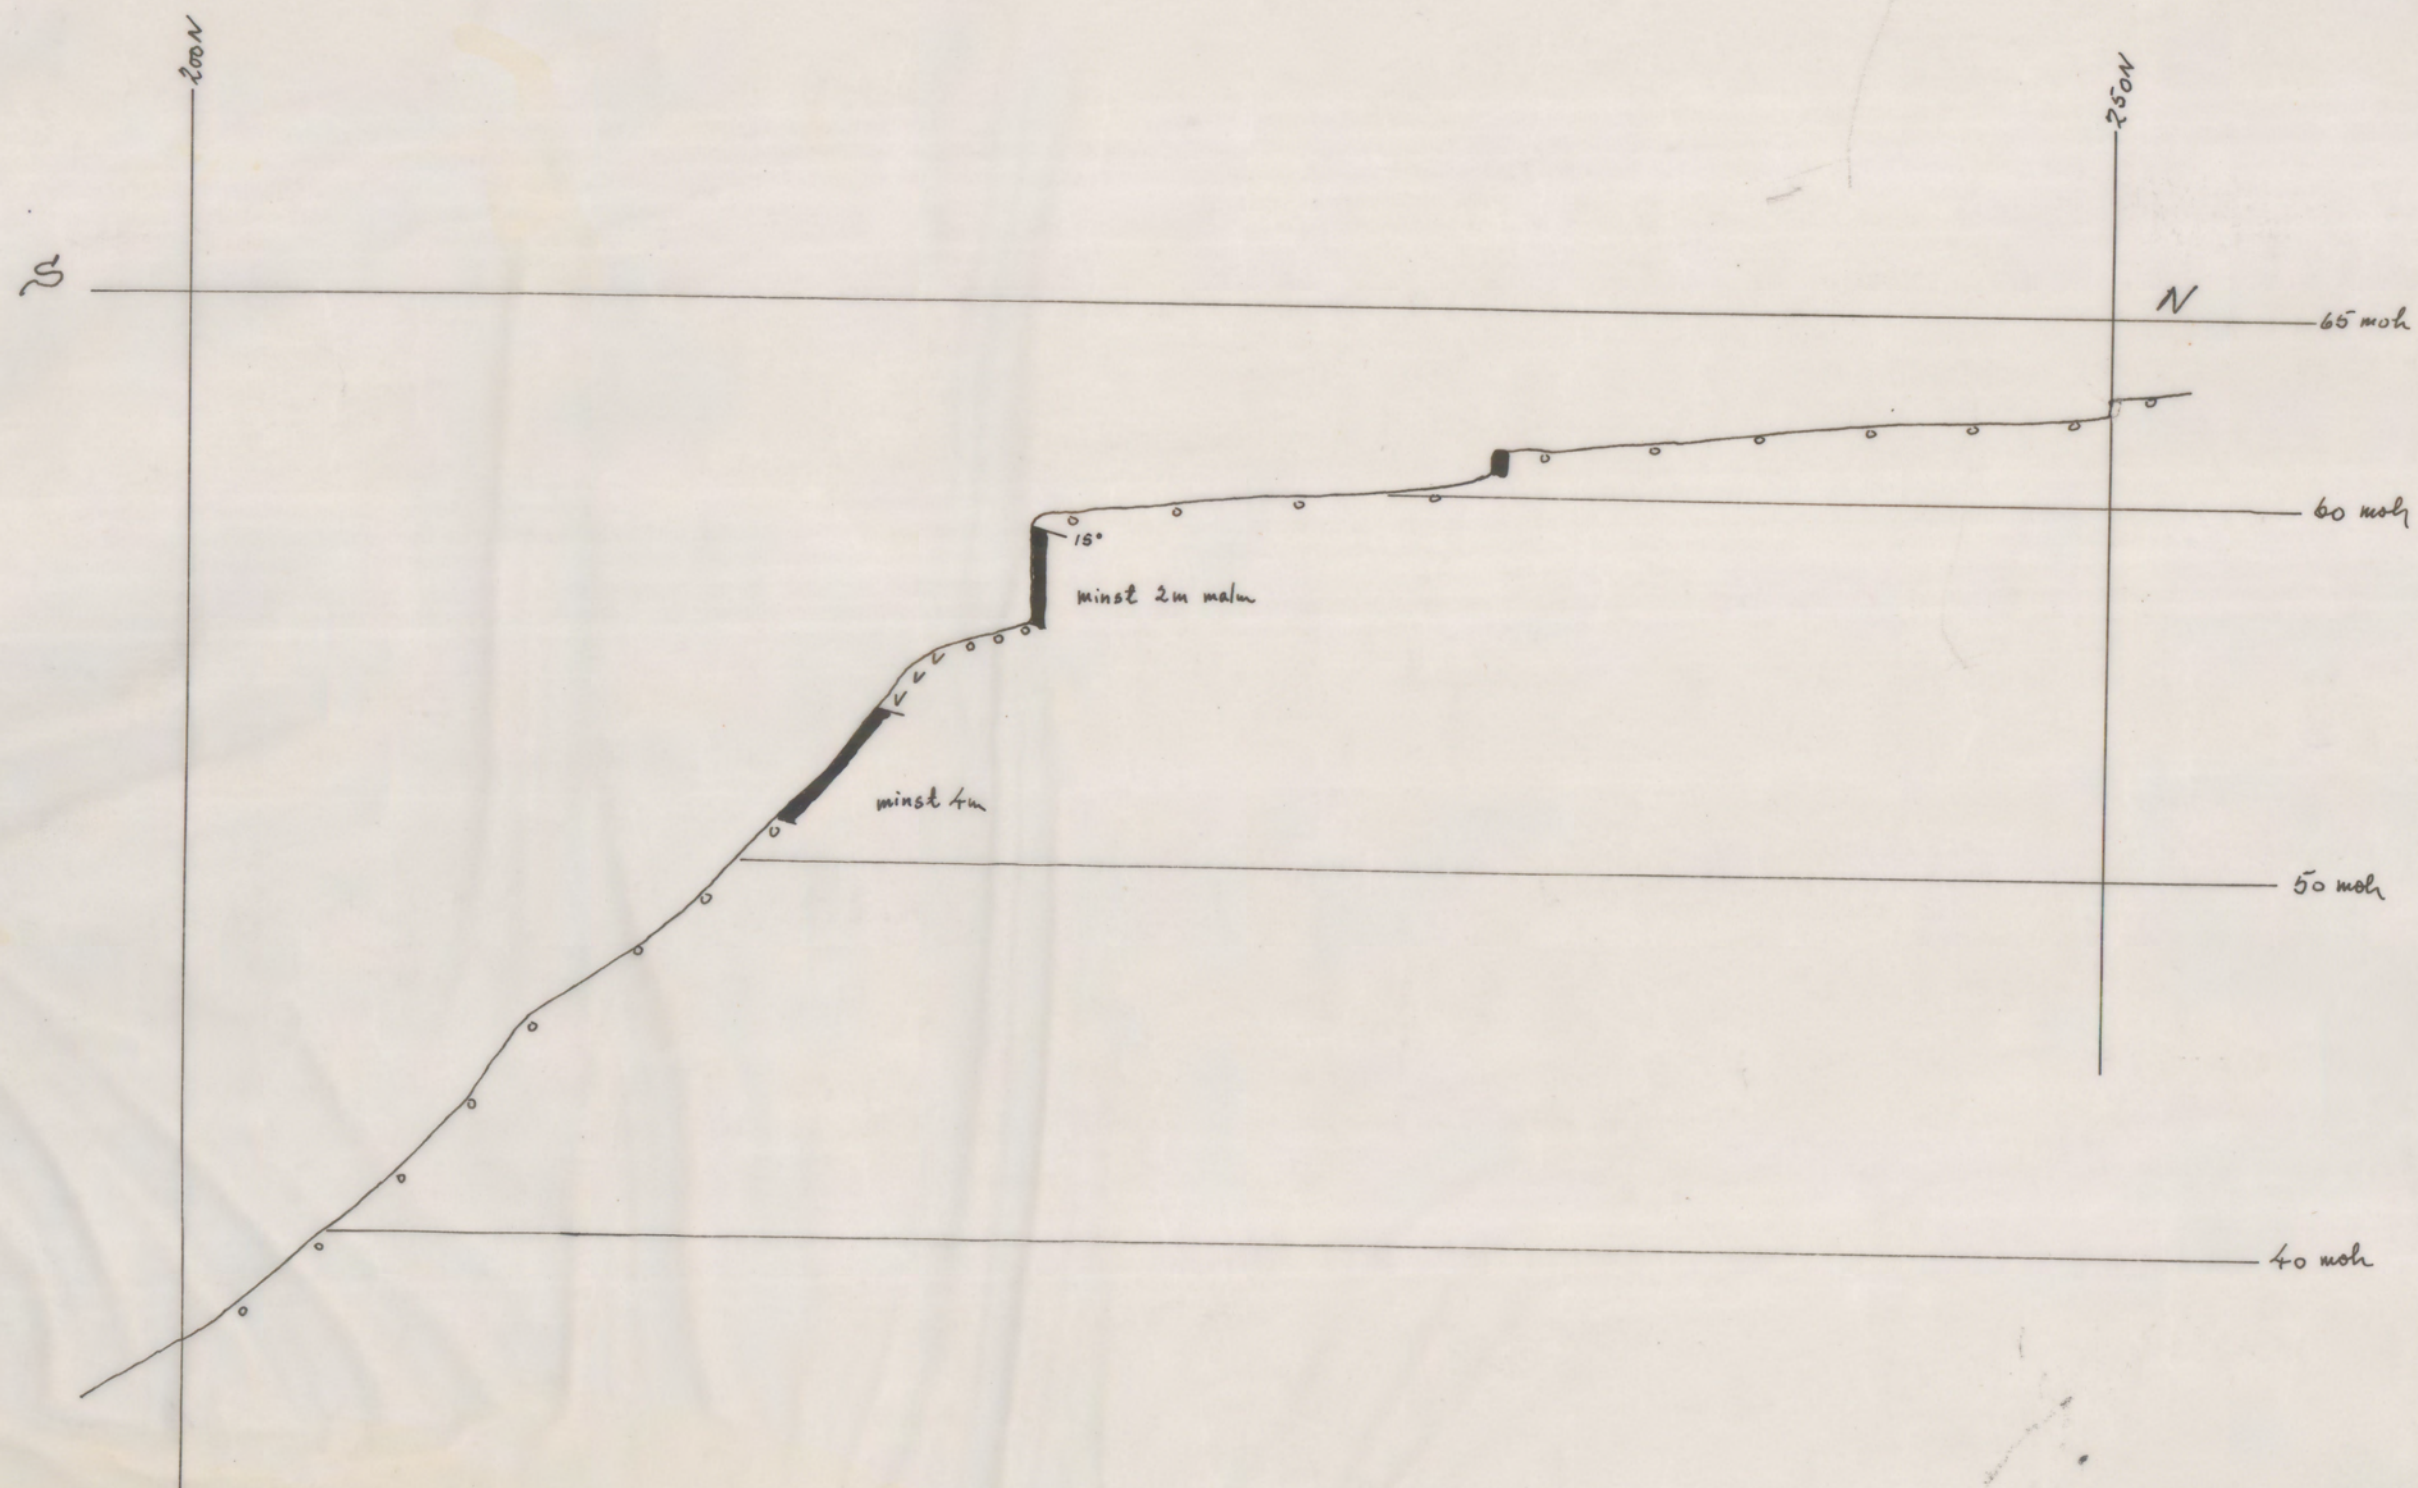

12485

Kjærringenfeltet	Målestokk	Tegn.	B
	1:200	Trac.	
	Kfr.		
1/5 RØDSAND GRUBER Rausand i Romsdal	Erstatning for:		
	strosse 70 V		
	Erstattet av:		