



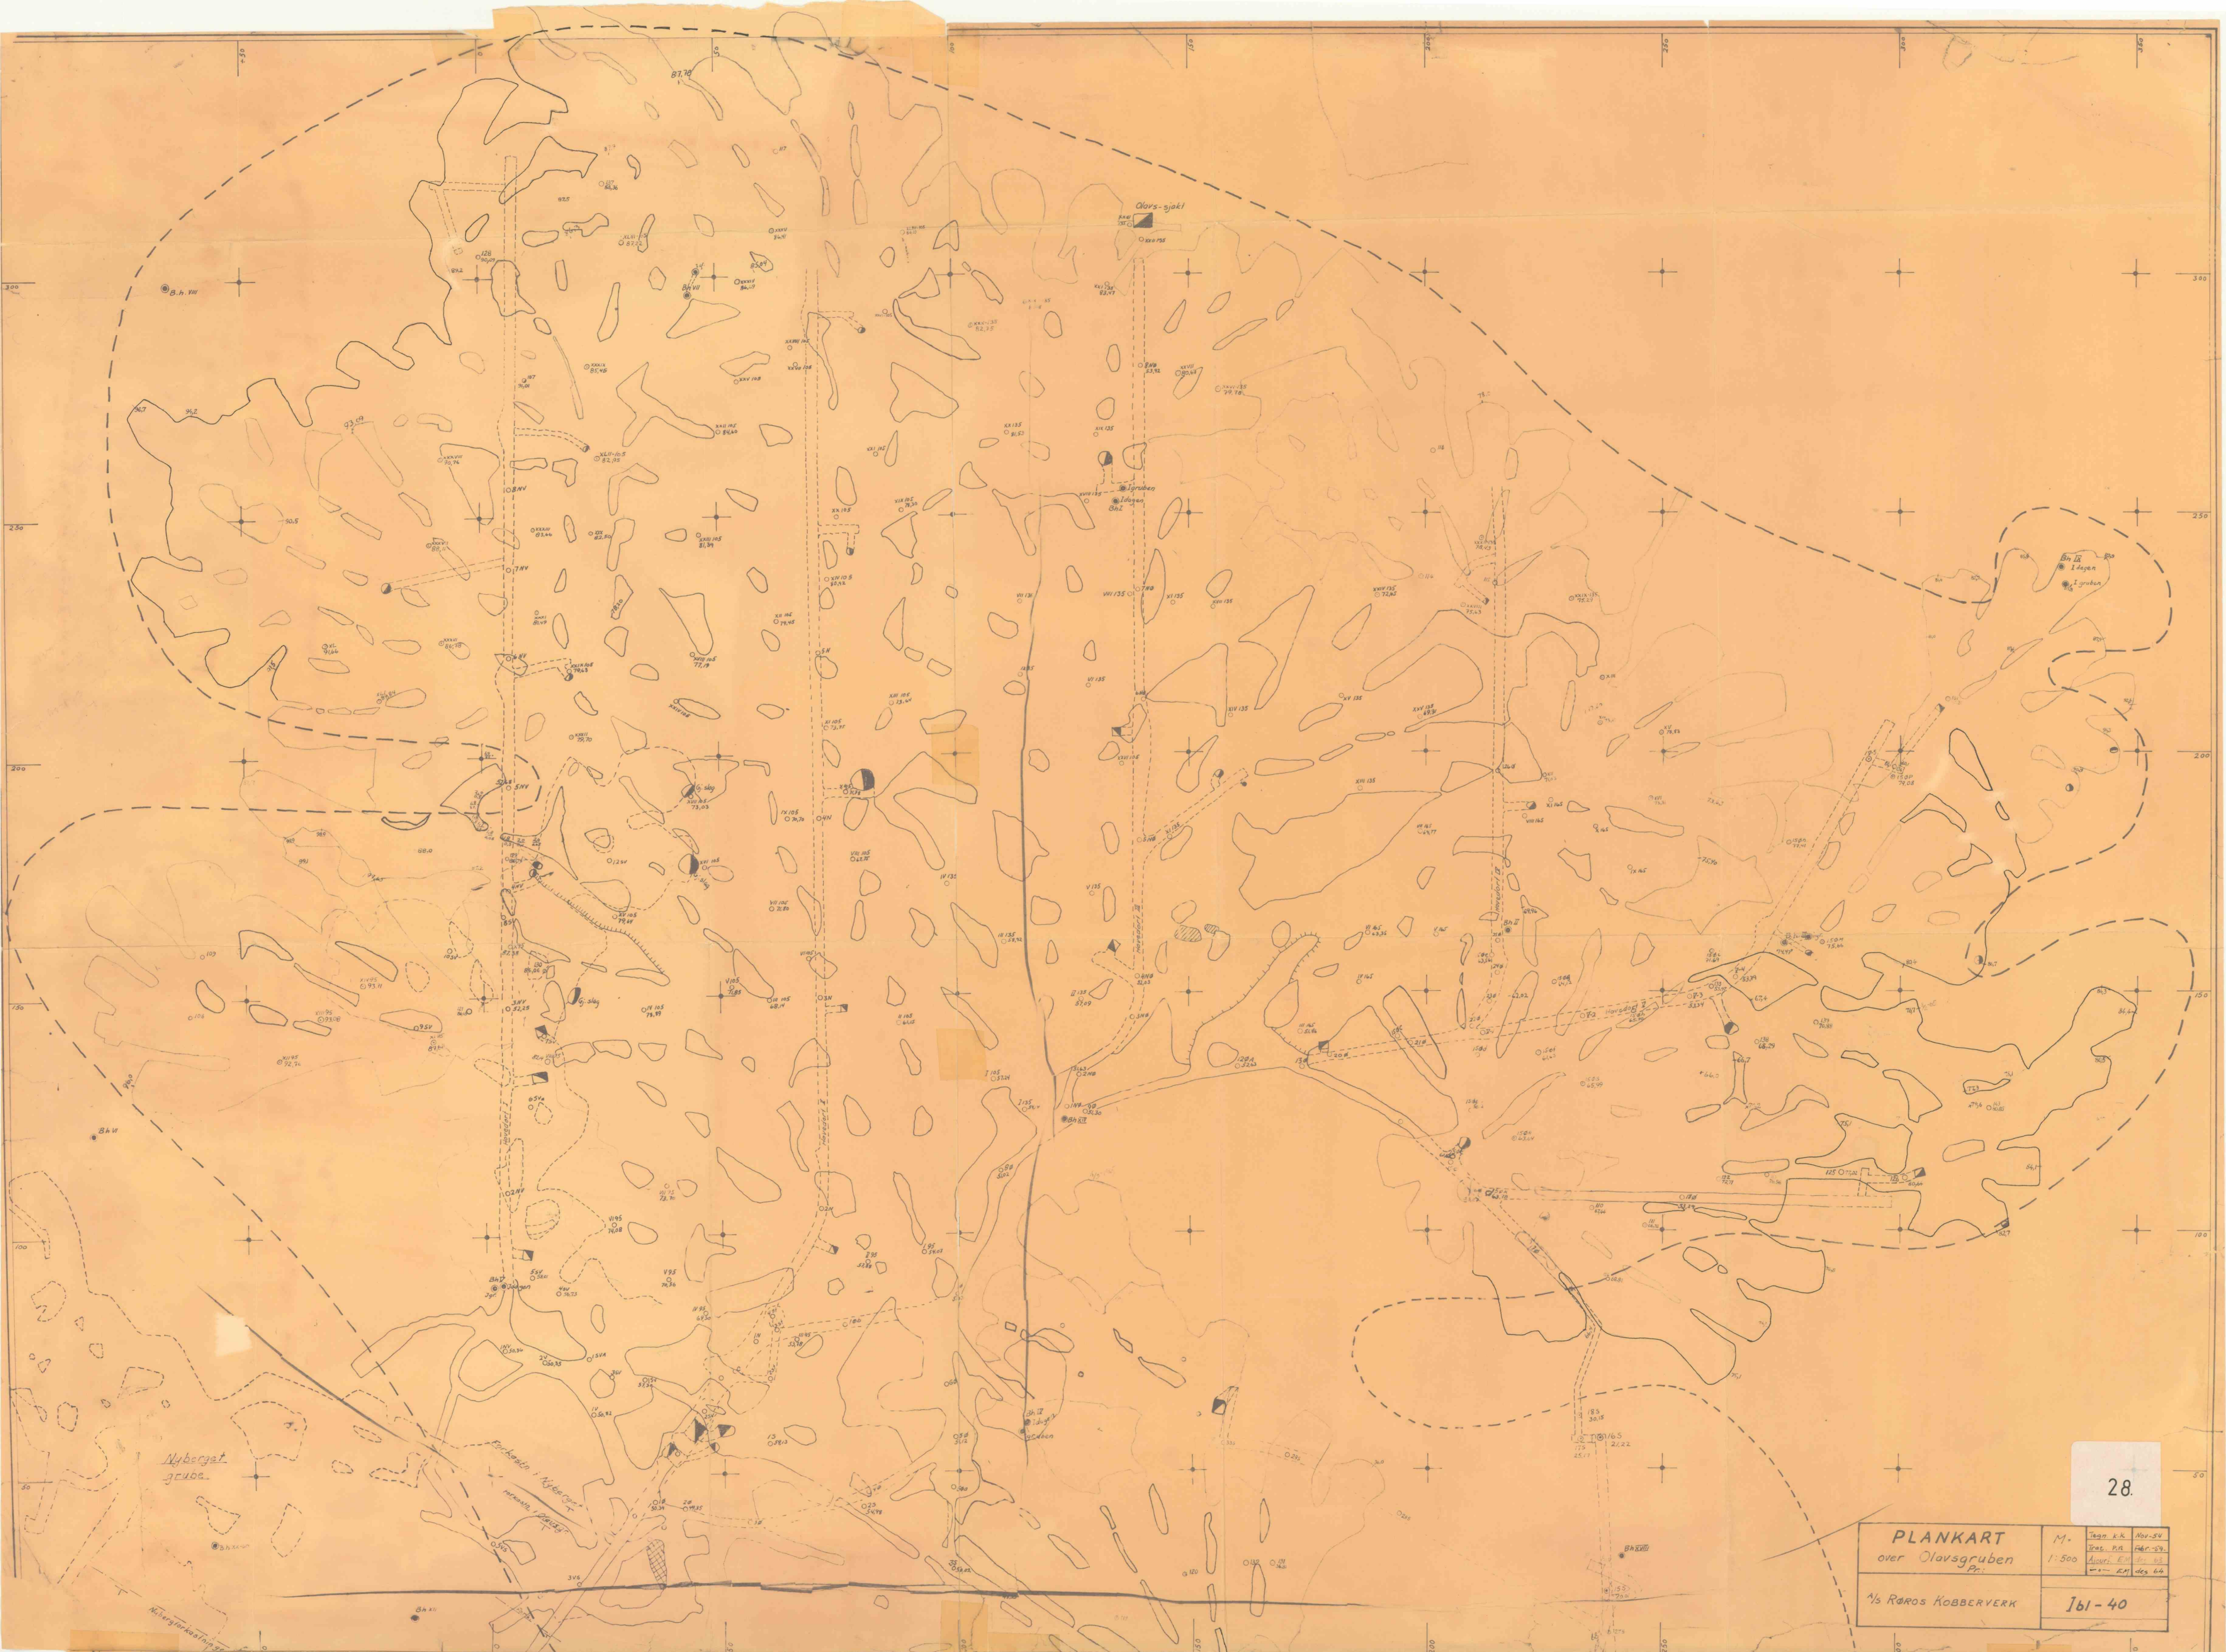

28.

PLANKART over Olavgruben B.		M.	1:500	161-40
1/3 RØRØS KOBBERVERK.				

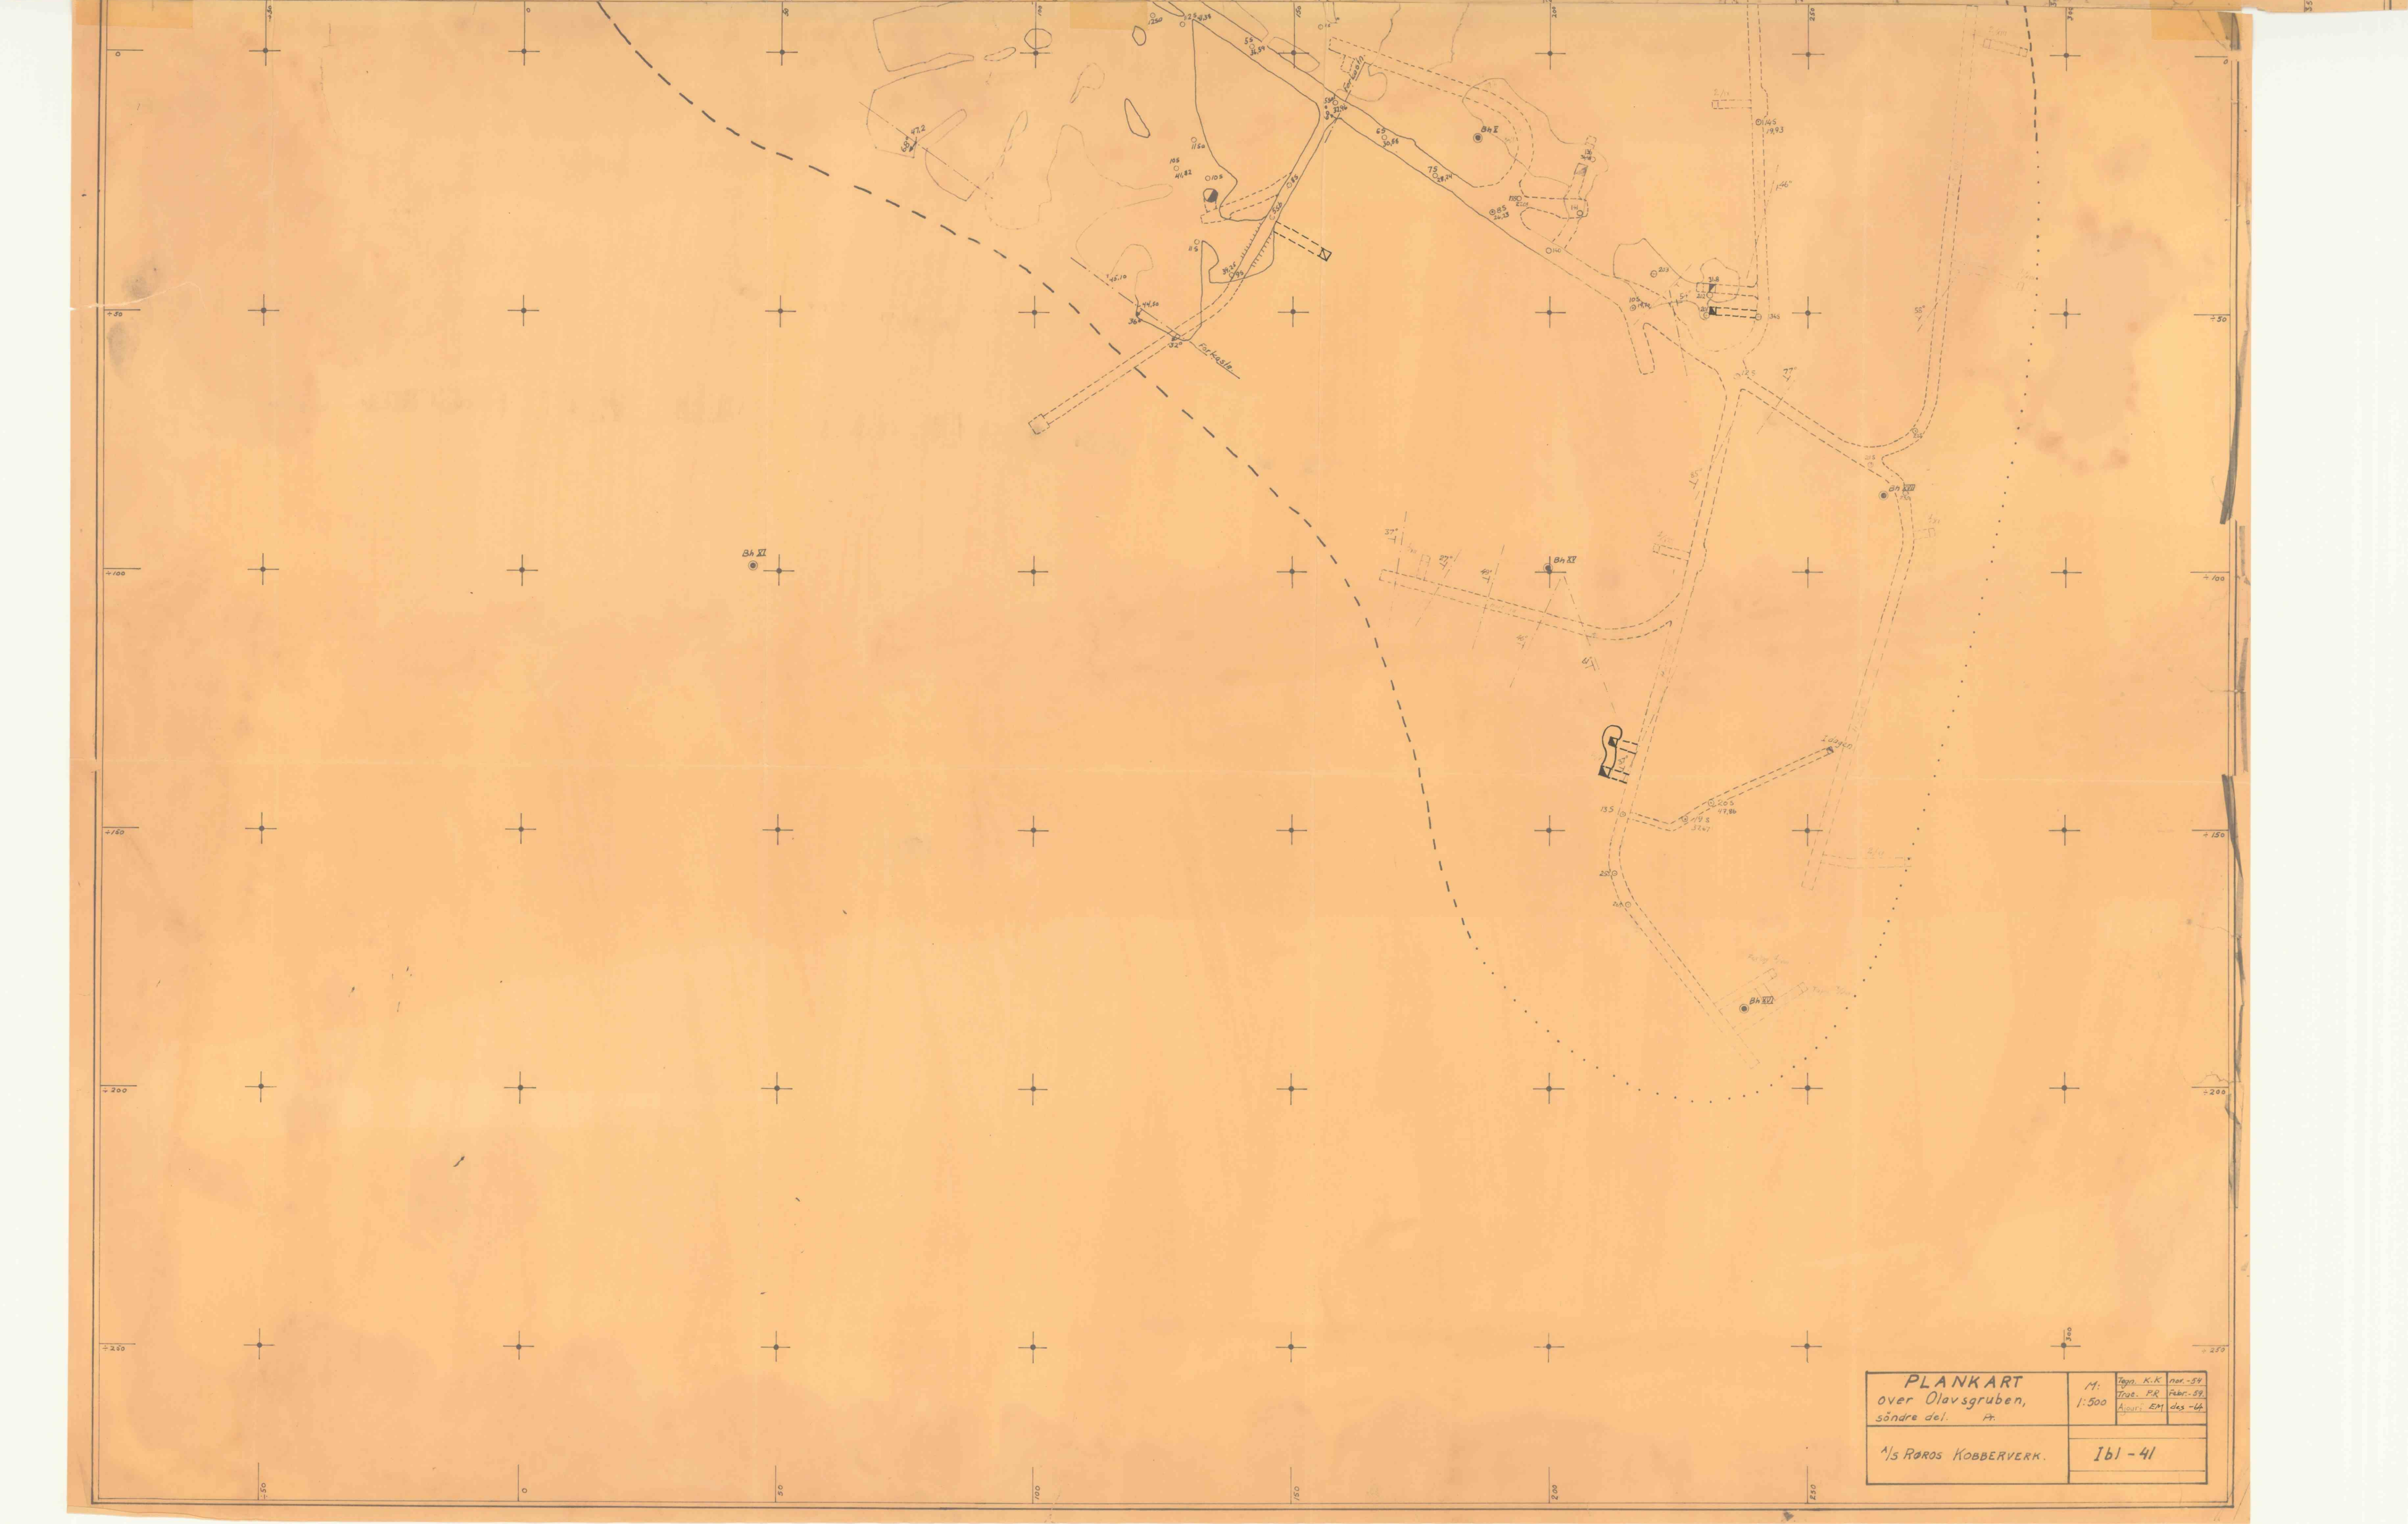

PLANKART over Olavgruben, søndre del. B.		M.	1:500	161-41
1/3 RØRØS KOBBERVERK.				