


Profil - snit.

Snit: N 22° Ø.

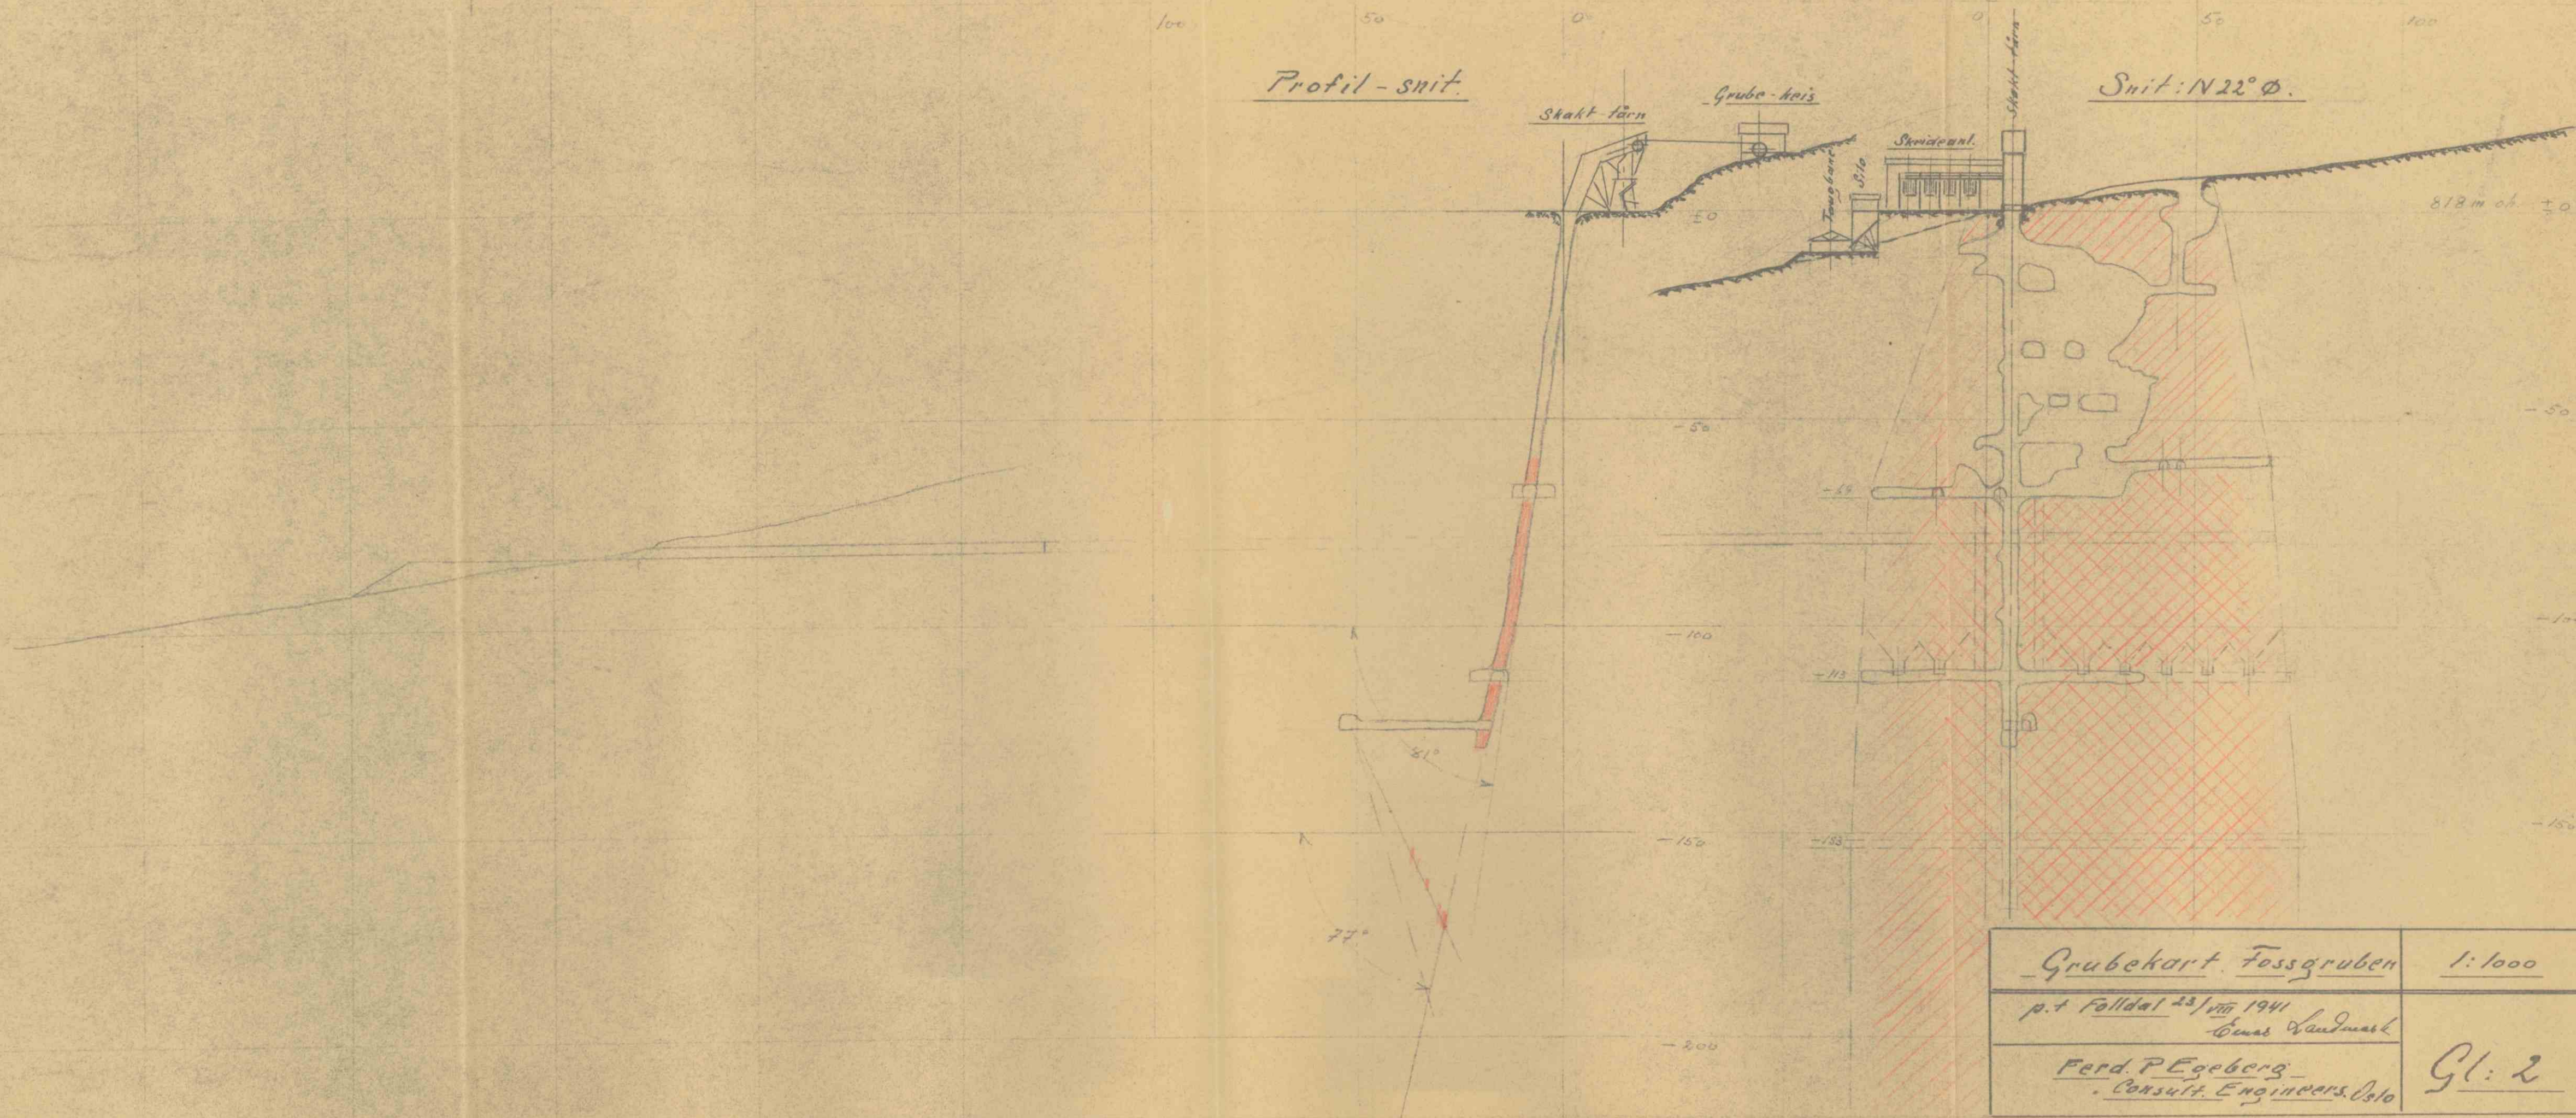

<i>Grubekart. Fossgruben</i>	<i>1:1000</i>
<i>p. t. Folldal 23/III 1941</i> <i>Emas Landmark</i>	
<i>Ferd. P. Egeberg</i> <i>Consult. Engineers, Oslo</i>	<i>Gl: 2</i>