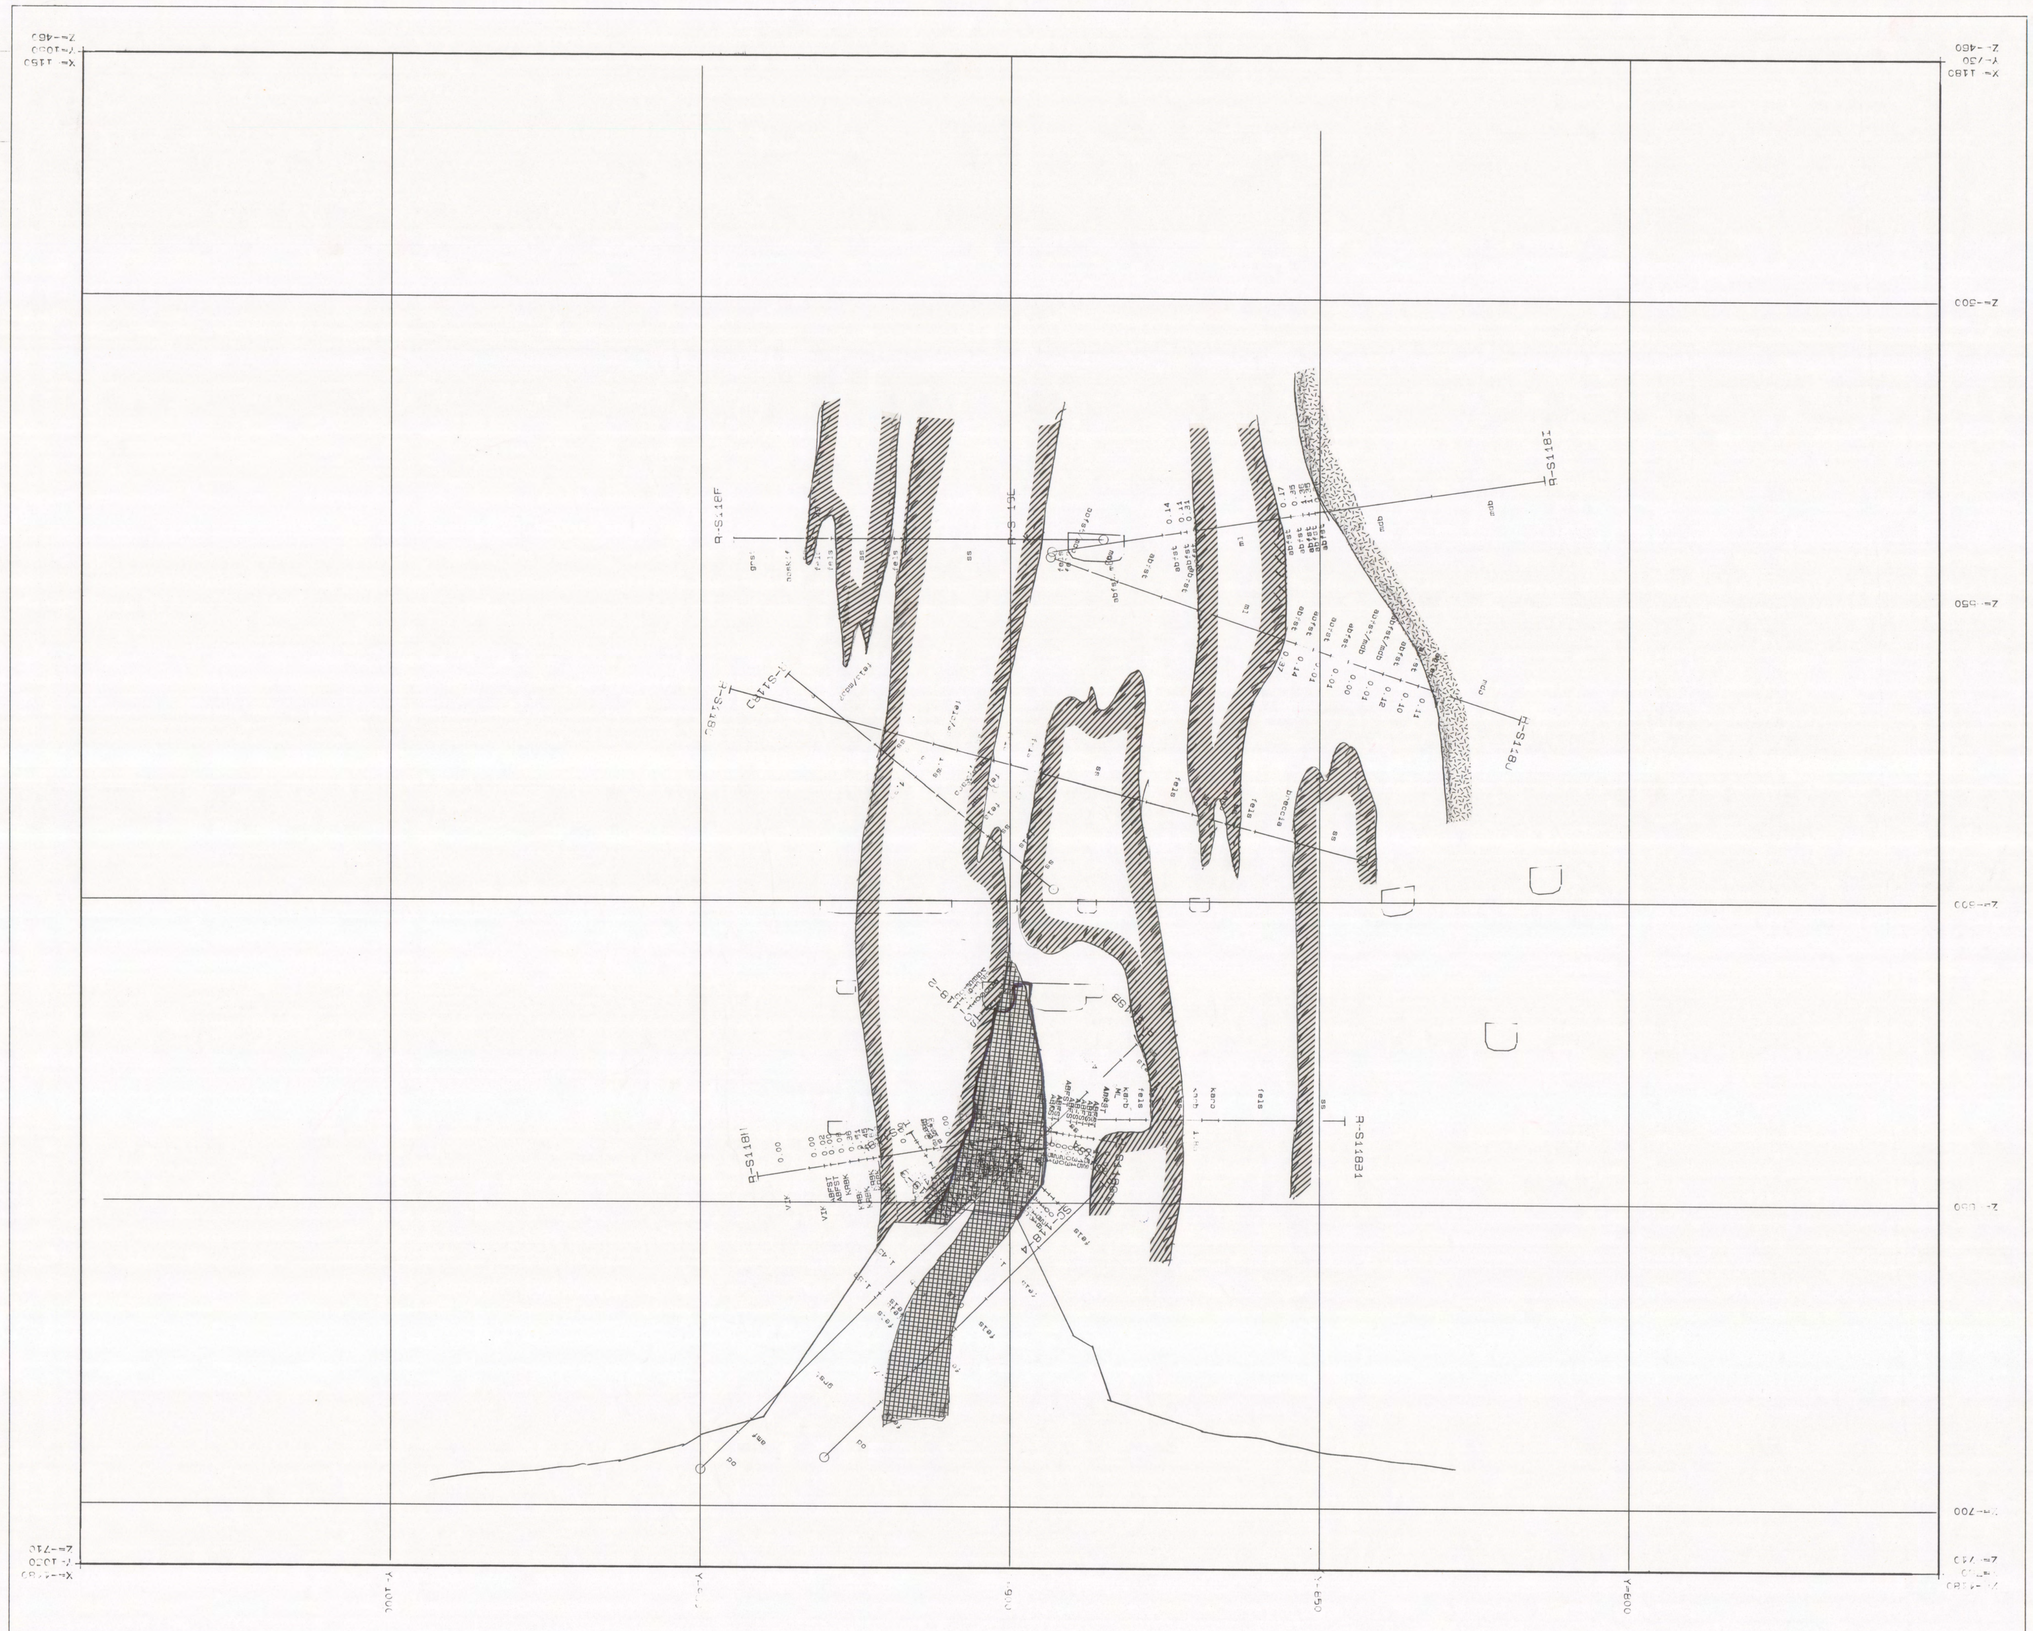
X=-1180
A.O. Ruijsvijge
Utrecht
31-10-1991
1:500
DD SJ S P 09 98 EX GS CS
DRILL HOLE PARAMETERS:
analysis: clay (%)
contents classes (cumbelow 0.5000
1.0000 - 2.0000
0.5000 - 1.0000
P:5000 or over
Projection distance: front: m 5.00
back: m 5.00
Projection level: direction, gr 100.00
slope: degree 90.00
Projection: direction, gr 200.00
slope: degree 0.00
All the holes intersecting the
projection level are drawn
CORE HOLES:
length start end
R-S118I 80.50 0.00 0.00
R-S118J 80.40 0.70 0.00
R-S118G 11.80 0.09 0.09
R-S118H 42.93 0.03 0.03
R-S118K 15.00 0.00 0.00
SC-118-3 15.00 0.09 0.09
SC-118-4 15.00 +0.42 +2.26
SC-118-2 7.00 0.05 0.05
R-S118A 63.80 0.00 0.00
R-S118B 101.40 0.00 0.00
R-S118B1 41.10 0.00 0.00
R-S118C 106.00 0.00 0.00
R-S118D 55.70 0.00 0.00
R-S118E 82.00 +4.00 -5.00
R-S118E' 39.70 +4.30 -4.90
R-S118I
R-S1183
R-S1184
R-S11910
R-S11911
R-S11900
R-S11901
R-S11902
R-S11903
R-S11904
R-S11905
R-S11906
R-S11907
R-S11908
R-S11909